Map 4: 5-Lane Alternative

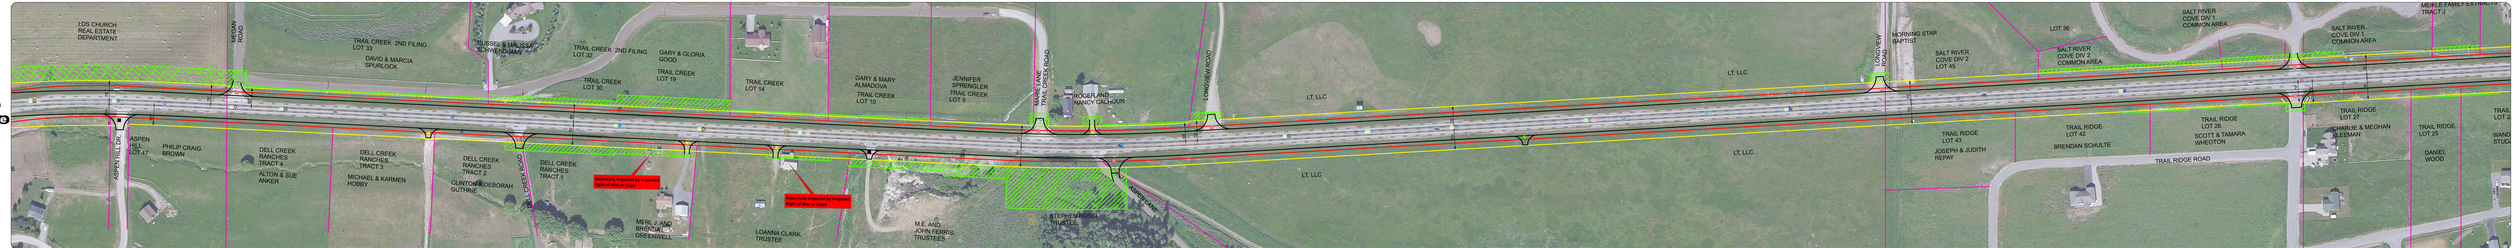

0 100 200 300 400
Feet

1 inch = 67 feet

Legend

- Existing Right-of-Way
- Parcel Line
- Edge of Pavement
- Lane Striping
- Temporary Construction Area
- Proposed Right-of-Way

Crash Types

- Wildlife (includes domestic animals)
- Structures (e.g., fence posts, mail boxes, embankments)
- Single Vehicle - Overturn/Rollover
- Vehicle to Vehicle - Head on
- Vehicle to Vehicle - Rear End
- Vehicle to Vehicle - Sideswipe
- Other

Crash Labels: (1) = Fatality, (#) = Injured

Approach Class

- Residential
- Commercial
- Major
- Field

Right-of-way boundaries preliminary and subject to change upon final design

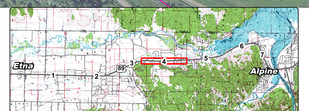

Right-of-way boundaries preliminary and subject to change upon final design

0 100 200 300 400
Feet

1 inch = 67 feet

Legend

Existing Right-of-Way
Parcel Line
Edge of Pavement
Lane Striping
Temporary Construction Area
Proposed Right-of-Way

Crash Types

Wildlife (includes domestic animals)
Structures (e.g., fence posts, mail boxes, embankments)
Single Vehicle - Overturn/Rollover
Vehicle to Vehicle - Head on
Vehicle to Vehicle - Rear End
Vehicle to Vehicle - Sideswipe
Other

Crash Labels: (1) = Fatality, (#) = Injured

Approach Class

Residential
Commercial
Major
Field
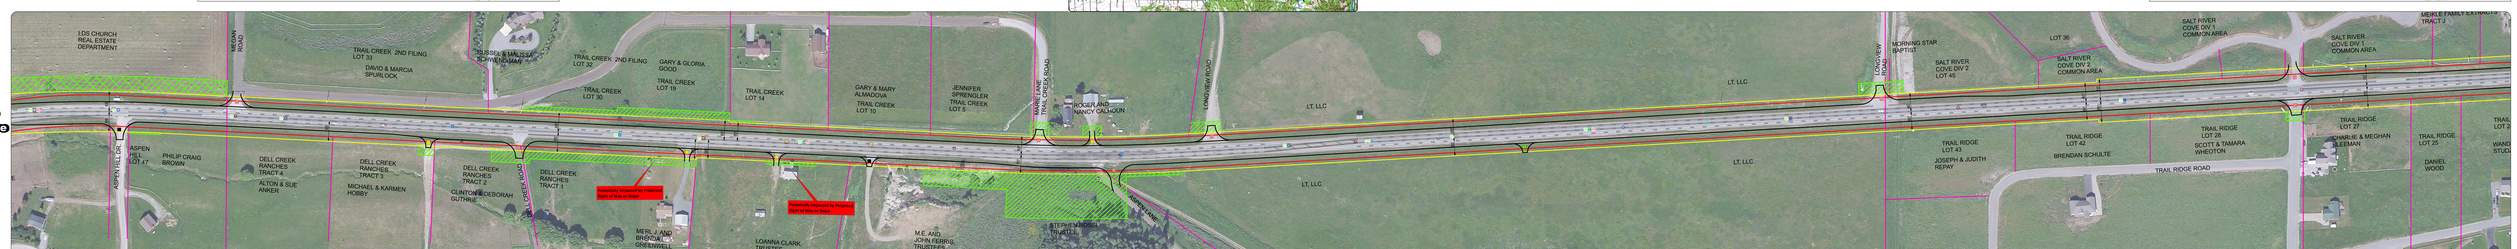
Map 4: 4-Lane Alternative